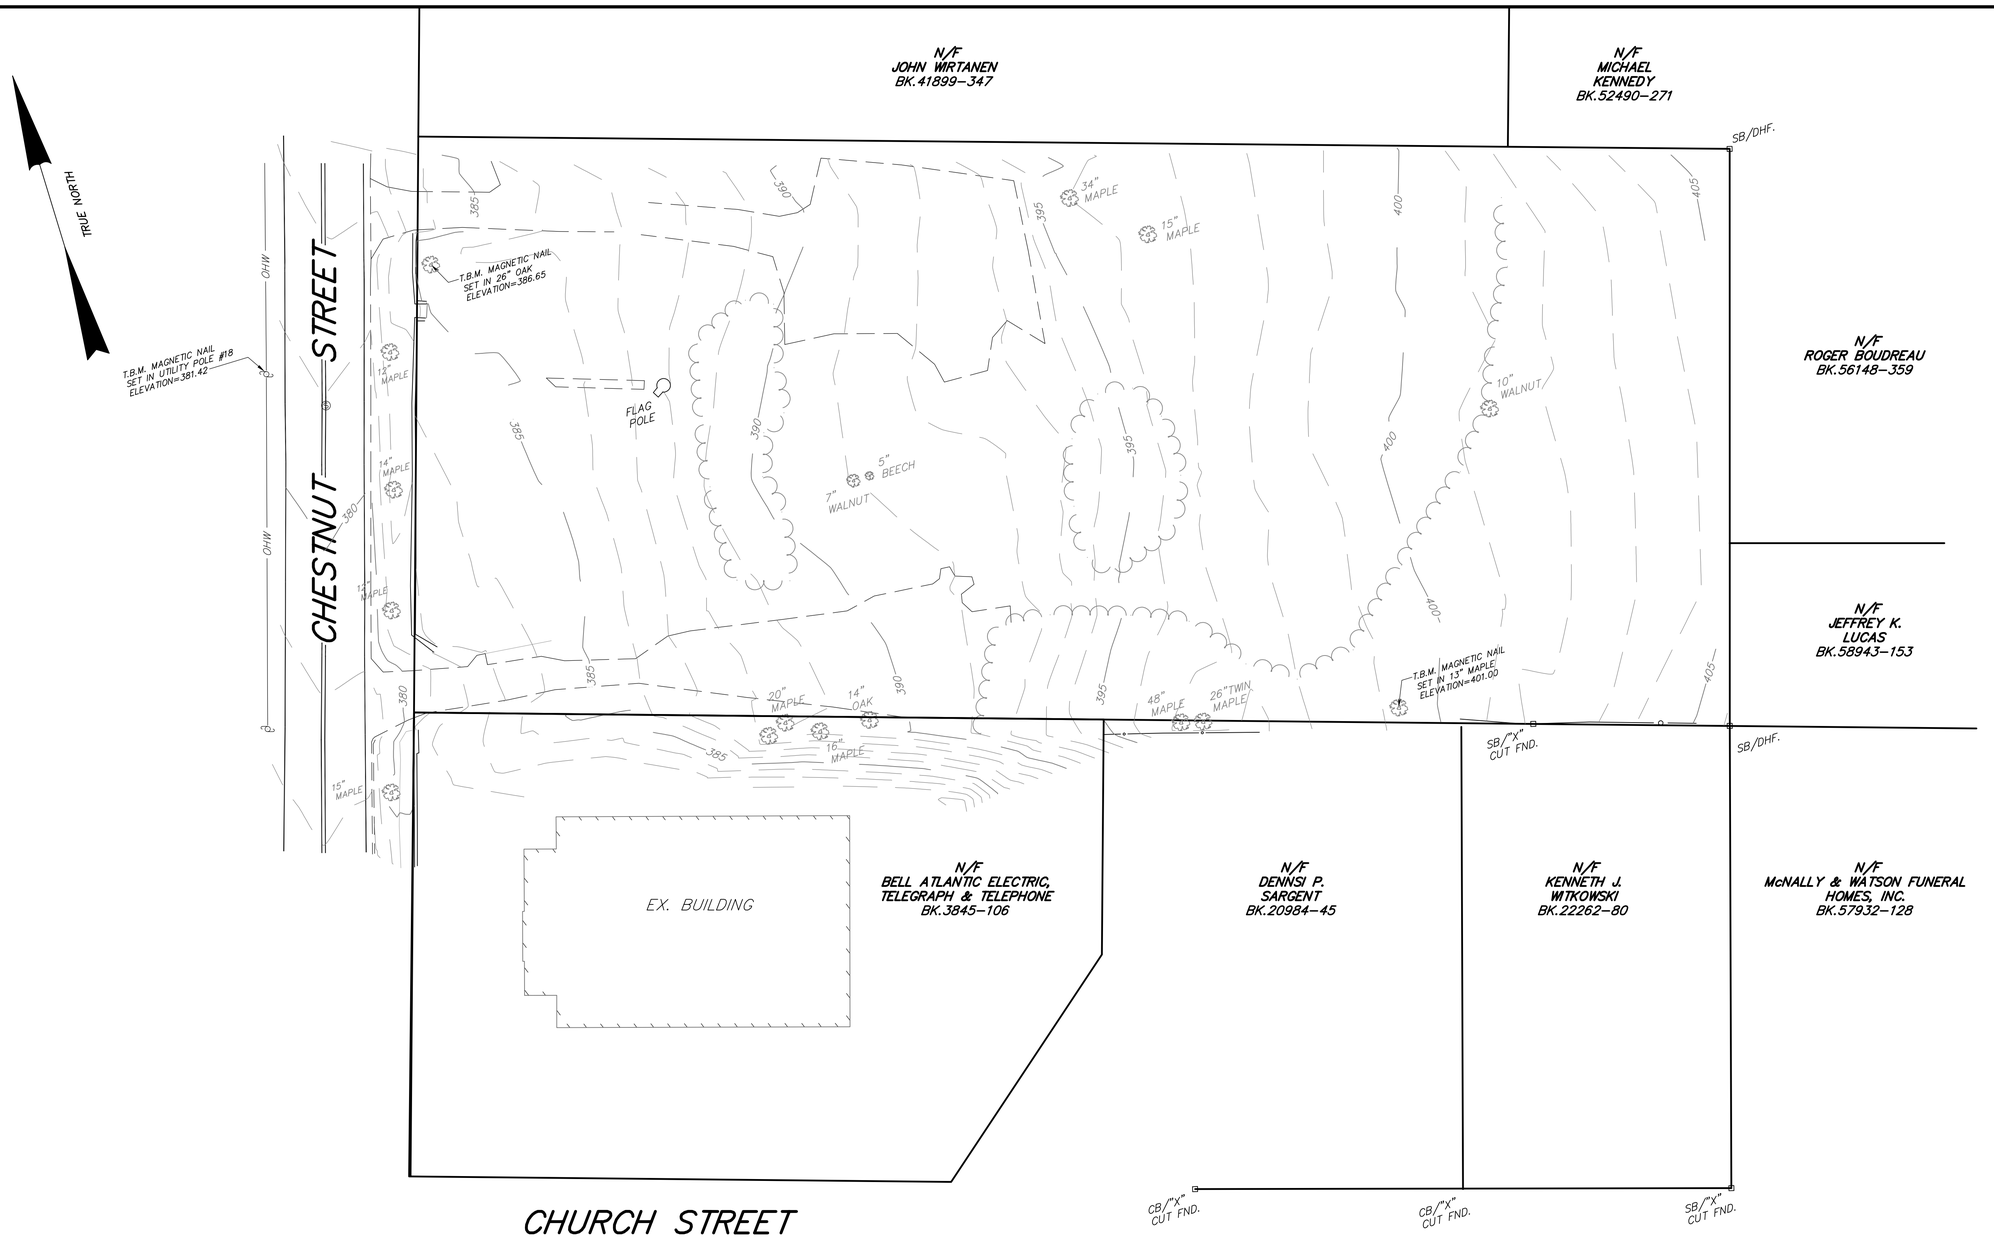

LEGEND

TBM	TEMPORARY BENCHMARK
□SB/DH, □SB/LP	EXISTING MONUMENT
□CB/DH	EXISTING MONUMENT
	EXISTING TREE
	EXISTING SIGN
UP	UTILITY POLE
	GUY WIRE
CTB	EXISTING CATCHBASIN
DMH	EXISTING DRAIN MANHOLE
MH	EXISTING DRAIN MANHOLE
SMH	EXISTING SEWER MANHOLE
	EXISTING HYDRANT
WV	EXISTING WATER VALVE
GV	EXISTING GAS VALVE
	EXISTING TRANSFORMER
LP	EXISTING LIGHT POLE
	EXISTING TREELINE
	EXISTING STONEWALL
99-5	EDGE OF WETLANDS W/ FLAG NOS.
	100' WETLANDS BUFFER ZONE
	EXISTING BUILDING
S	EXISTING SEWER LINE
W	EXISTING WATER LINE
G	EXISTING GAS LINE
	PROPERTY LINE
110	EXISTING CONTOUR
	EXISTING FENCE
	EDGE OF PAVEMENT
	EXISTING EDGE OF PAVEMENT W/ CURB
	EXISTING SIDEWALK
OHW	OVERHEAD WIRES

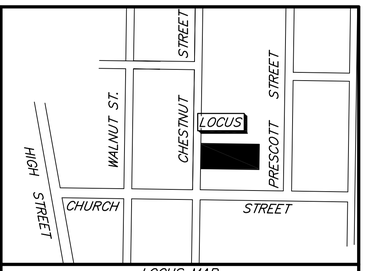

LOCUS MAP
NOT TO SCALE

NOTES:

THIS PLAN SHOWS ONLY THOSE FEATURES THAT WERE VISUALLY APPARENT ON THE DATE OF THE AS-BUILT SURVEY. THE LOCATION OF UNDERGROUND UTILITIES ARE NOT KNOWN TO THE SURVEYOR AND THEREFORE ANY LOCATIONS ARE APPROXIMATE. THE ABSENCE OF THE UNDERGROUND UTILITIES IS NEITHER IMPLIED OR INTENDED.

VERTICAL DATUM NAVD 88 BY GPS OBSERVATION.

20 0 10 20 40 60
GRAPHIC SCALE IN FEET

SURV: SPM	CALC.: SPM	DRAFT: KRC
NB: ---	DEED: ---	CHECK: JPS

REVISIONS

SHEET TITLE:
SITE PLAN OF LAND

DESIGNED FOR:
P3 PROJECT PLANNING PROFESSIONALS

ADDRESS:
239 CHESTNUT STREET
CLINTON, MA

LOT NO.:	ASSESSOR MAP:	ASSESSOR PARCEL:
	9	3605

DAVID E. ROSS ASSOCIATES, INC.
CIVIL ENGINEERS - LAND SURVEYORS
ENVIRONMENTAL CONSULTANTS
6 Lancaster County Road
P.O. Box 795
Harvard, MA 01451-0795
978-772-6232
FAX 978-772-6258
www.davideross.com

SCALE: 1"=20'	DATE: OCTOBER, 2025
REF.:	PLAN NO.: L-14904
JOB NO.: 34776	SHEET NO.: 1 of 1