# TOWN OF CLINTON PUBLIC LIBRARY PROJECT - CHESTNUT STREET OPTION 3.3 - LEVEL 1

Date: 09/03/25
Scale: AS NOTED

JOHNSON ROBERTS ASSOCIATES INC.
ARCHITECTS
24 DANE STREET
SOMERVILLE, MA
02143-3228

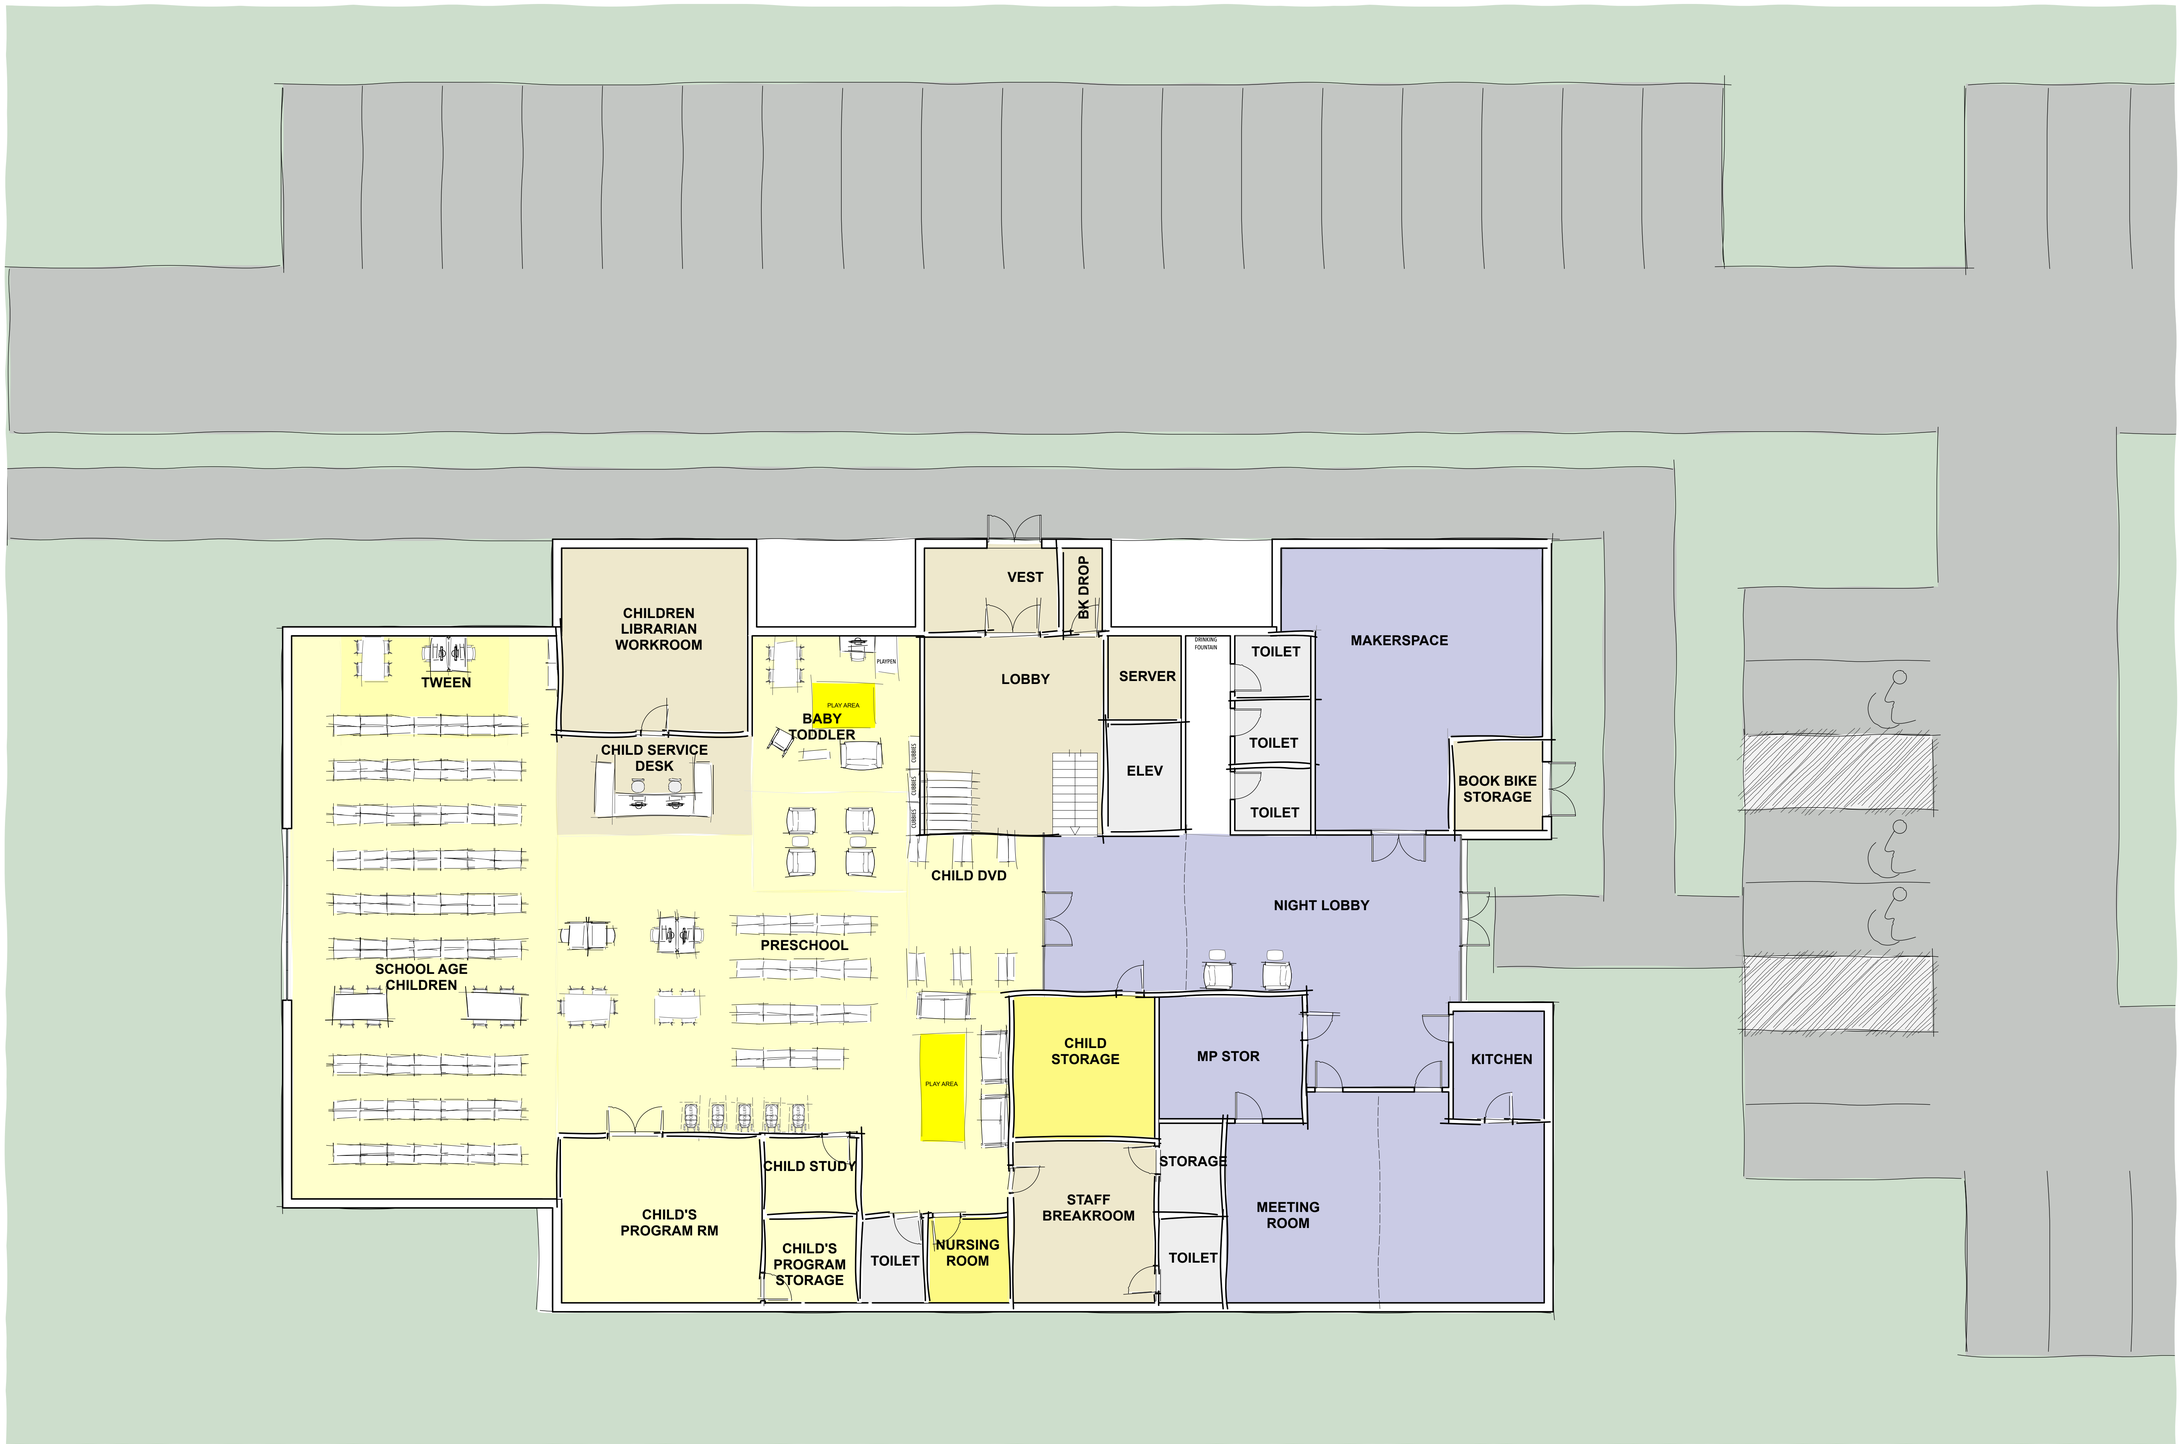


## TOWN OF CLINTON PUBLIC LIBRARY PROJECT - CHESTNUT STREET OPTION 3.3 - LEVEL 2

Date: 09/03/25
Scale: AS NOTED

JOHNSON ROBERTS ASSOCIATES INC.
ARCHITECTS
24 DANE STREET
SOMERVILLE, MA
02143-3228